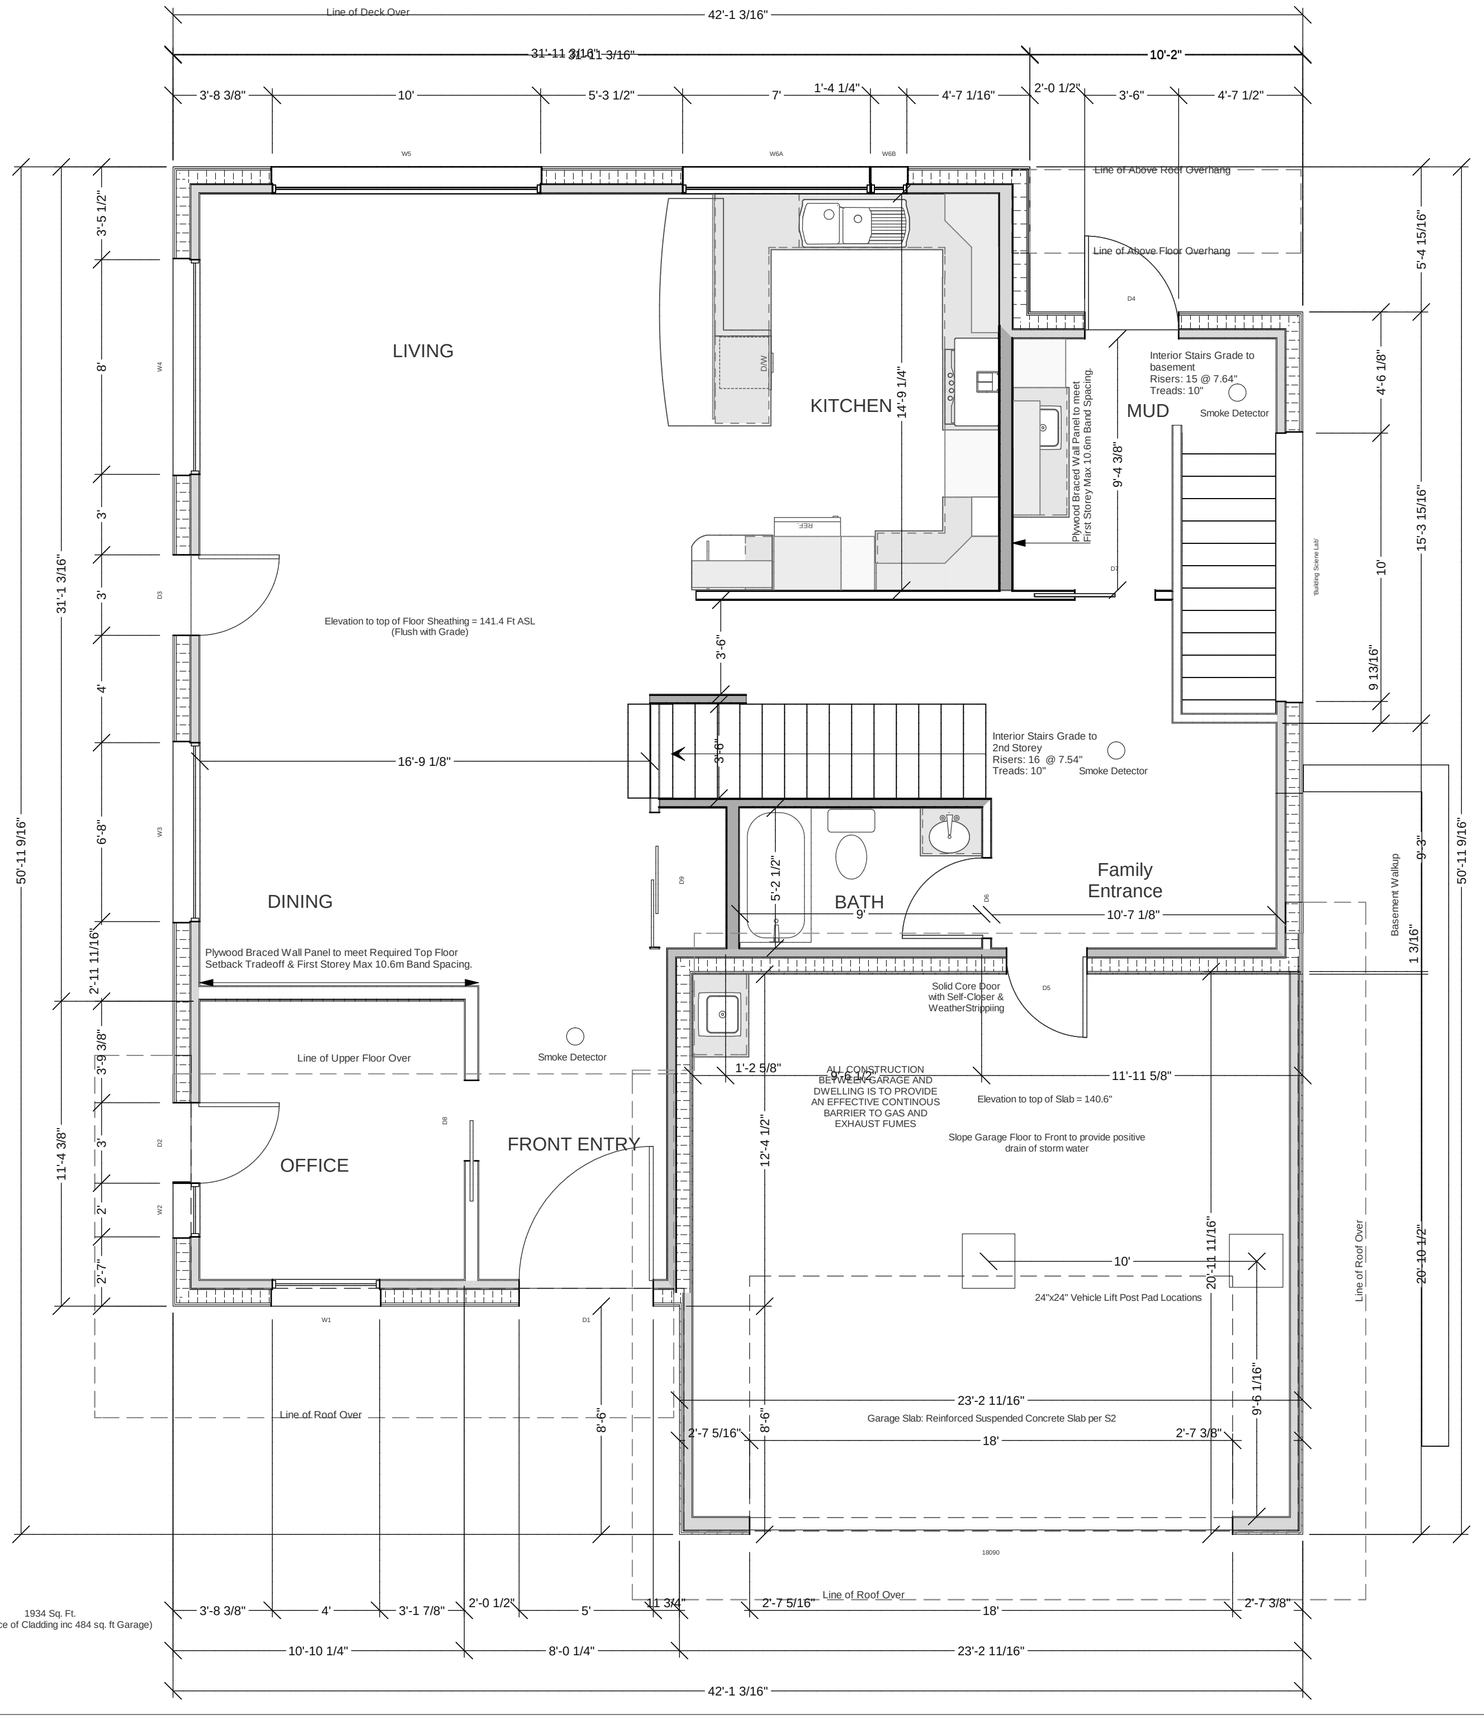

Project North

No.	Date	Issue
A	September 15, 2013	For Comment
B	October 14, 2013	For Comment/Markup
1	December 14, 2013	For Development Variance Application
2	February 5, 2014	For Building Permit Application

Notes:

Natural Grade Rear DDP = 140.75 Ft
Natural Grade Front DDP = 141.4 Ft
Finished Grade = 141.4 Ft
(Above Sea Level)

Datum: Elevations are to District of North Vancouver Geodetic Datum, and are derived from Control Monument 73H1324, Published Elevation = 151.39 Ft, ISA No. 16, NAD83, (C.C.R.S.) 2005

SENWiEco Designs

718-333 Brooksbank Ave Room 237
North Vancouver, BC V7J 3V8
Tel: 778-688-5807

Project Title

The *Enclosure*

Pemberton Heights, North Vancouver - British Columbia

Drawing

Ground Floor Plan

Scale:	1/4" = 1'
Date:	February 5, 2014
Drawn By:	SW

Dwg. #

A3