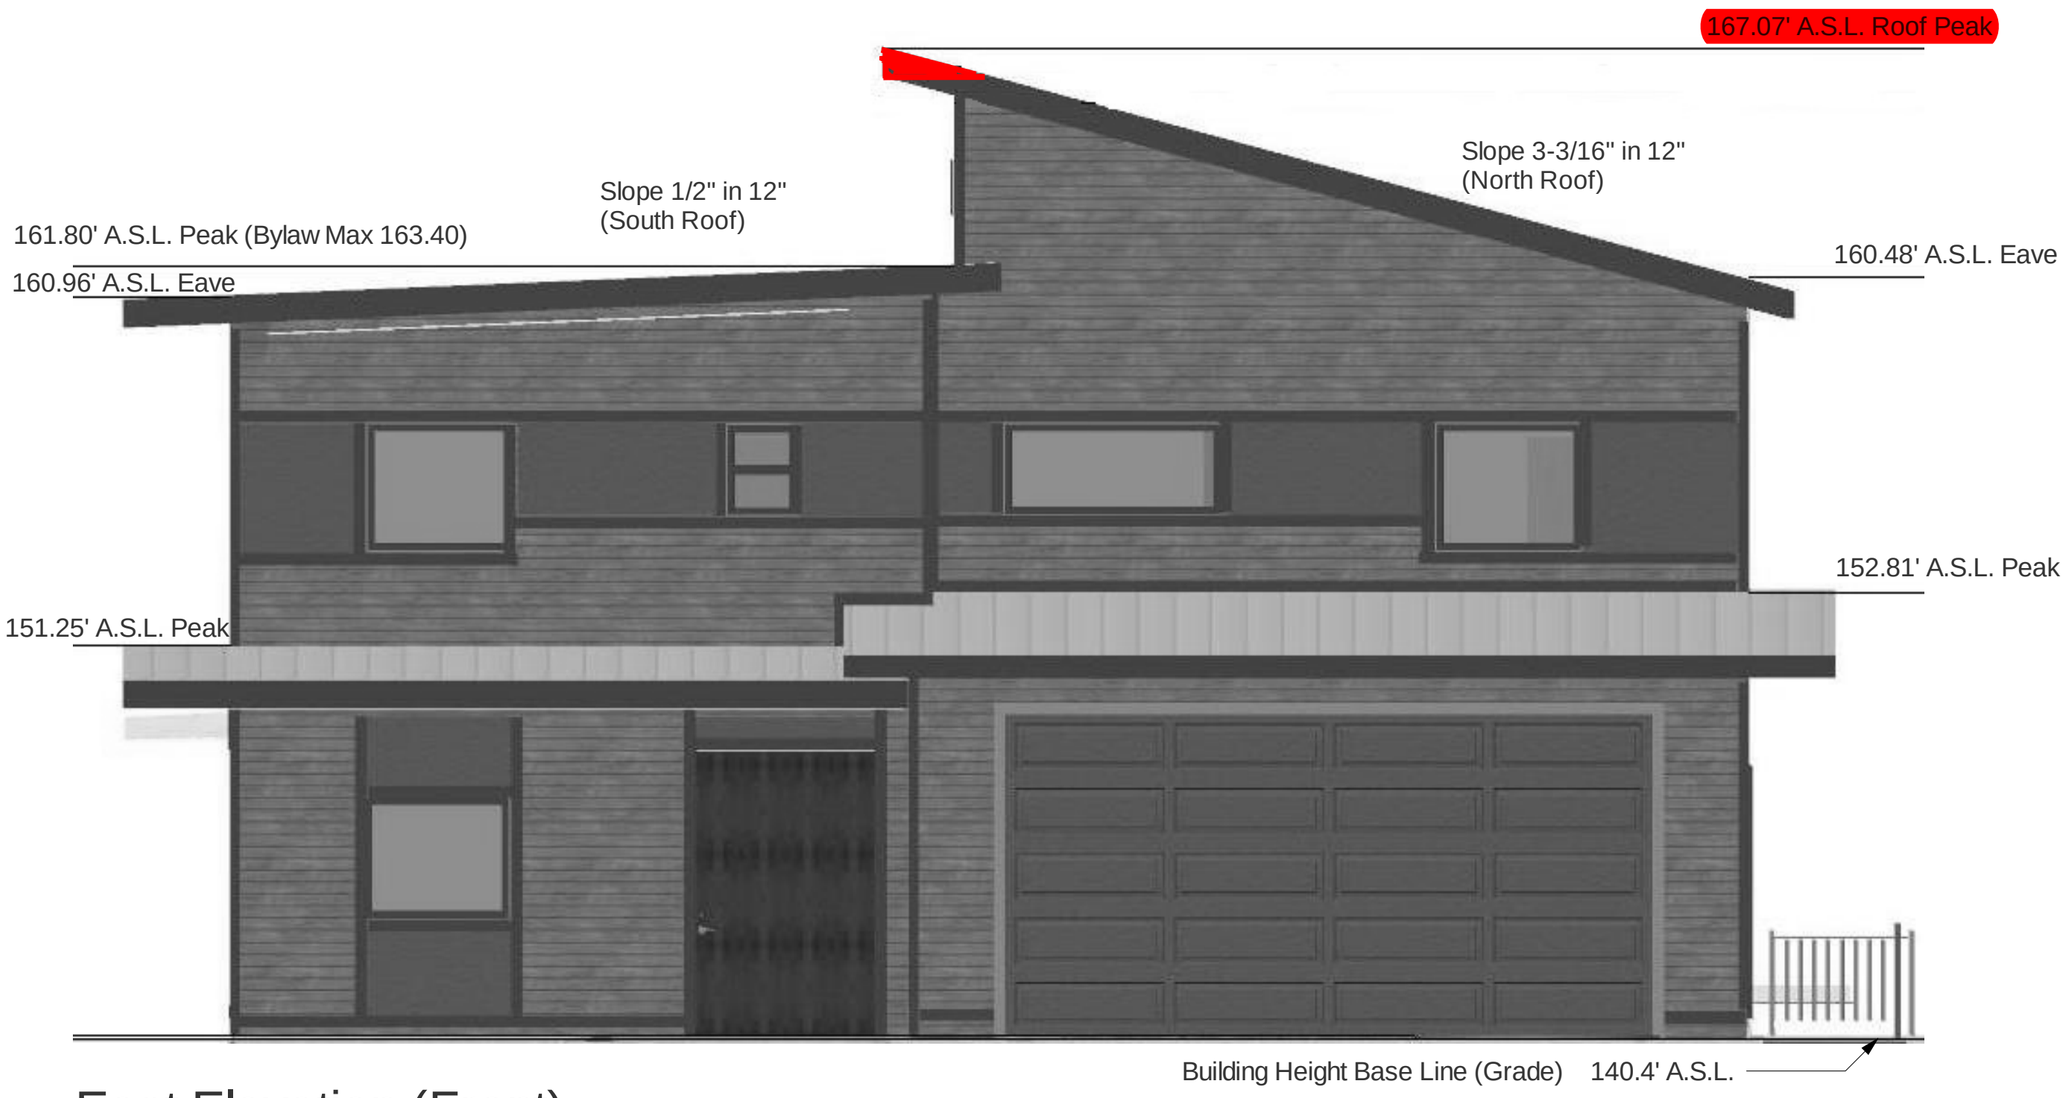

East Elevation (Front)

South Elevation

Note:

A.S.L. = Above Sea Level (Derived from Control Monument 73H1324 published elevation of 151.39 Ft)

Spacial Seperation Calculations				
Elevation	Limiting Distance (m)	Building Face Area (m)	Allowable Unprotected Openings	Planned Unprotected Openings
East	17.25	84.4	Unrestricted	
South	7.26	70.5	52.7%	25.5%
West	24.0		100%	
North	2	67.6	9%	1.75%

SENWiEco Designs
718-333 Brooksbank Ave Room 237
North Vancouver, BC V7J 3V8
Tel: 778-688-5807

No.	Date	Issue
A	October 15, 2013	For Comment
1	December 14, 2013	For Development Variance Application
2	February 28, 2014	Issued for Permit Application

Project Title

The *Enclosure*

Pemberton Heights, North Vancouver - British Columbia

Drawing

Elevations - East and South

Scale: 1/4" = 1'

Date: February 28, 2014

Drawn By: SW

Dwg. #

A6